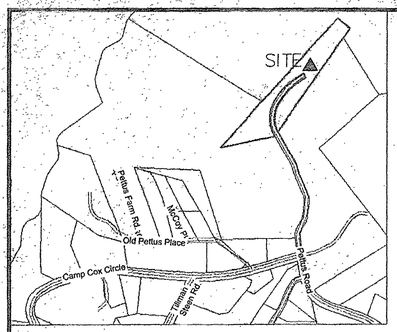

VICINITY MAP (NOT TO SCALE)

NUMBER	DIRECTION	DISTANCE
L1	N 44°40'48" E	26.82'
L2	S 40°29'53" W	67.49'
L3	S 36°44'43" W	12.43'

Surveyed 4.22.2013 SCALE 1" = 50'

50 0 50 100

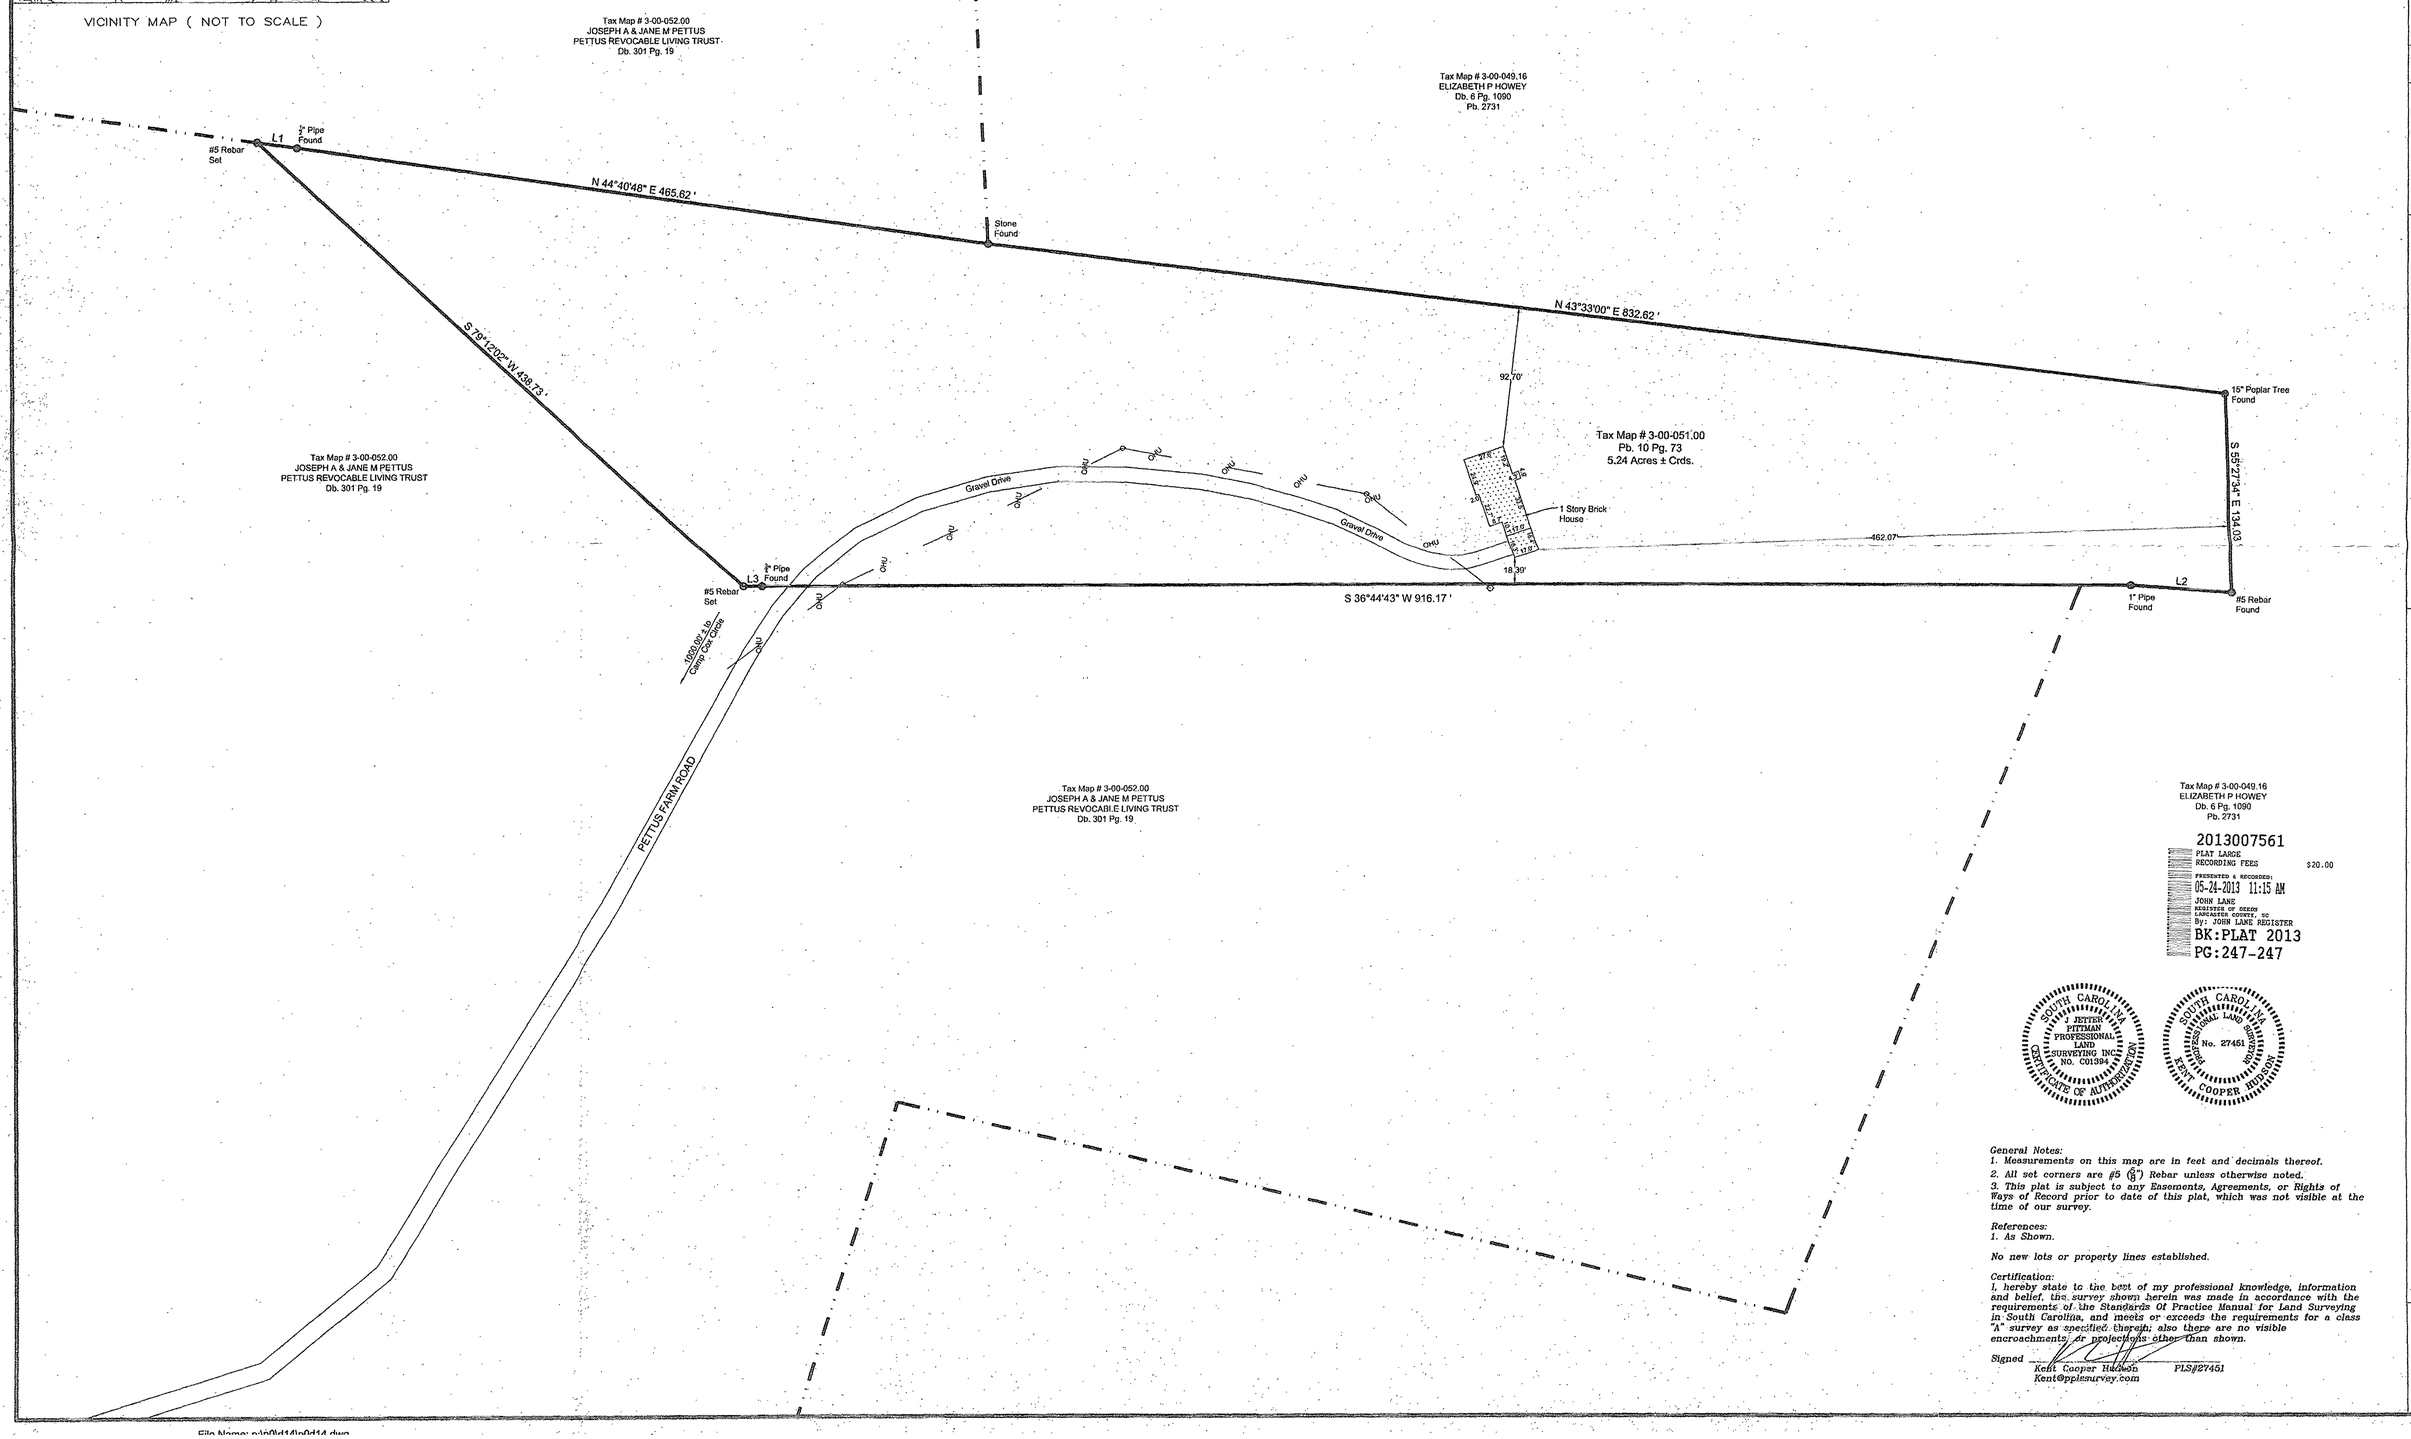

2013007561
PLAT LARGE
RECORDING FEES $20.00
PRESENTED & RECORDED:
05-24-2013 11:15 AM
JOHN LANE
REGISTER OF DEEDS
LANCASTER COUNTY, SC
By: JOHN LANE REGISTER
BK:PLAT 2013
PG:247-247

SOUTH CAROLINA J JETTER PITTMAN PROFESSIONAL LAND SURVEYING INC. NO. C01394 CERTIFICATE OF AUTHORIZATION

SOUTH CAROLINA PROFESSIONAL LAND SURVEYOR No. 27451 KENT COOPER HUDSON

General Notes:
1. Measurements on this map are in feet and decimals thereof.
2. All set corners are #5 (5/8") Rebar unless otherwise noted.
3. This plat is subject to any Easements, Agreements, or Rights of Ways of Record prior to date of this plat, which was not visible at the time of our survey.

References:
1. As Shown.

No new lots or property lines established.

Certification:
I, hereby state to the best of my professional knowledge, information and belief, the survey shown herein was made in accordance with the requirements of the Standards Of Practice Manual for Land Surveying in South Carolina, and meets or exceeds the requirements for a class "A" survey as specified therein; also there are no visible encroachments or projections other than shown.

Signed _____
Kent Cooper Hudson *PLS#27451*
Kent@pplssurvey.com

No.	DATE	REVISION

PROJECT No: POD14
DATE 4/22/13
SCALE 1"=50'
DES.
DR. JCB
CKD. KCH

PITTMAN PROFESSIONAL LAND SURVEYING
FORT MILL, SC
TOPOGRAPHIC MAPS
ROUTE SURVEYS
SUBDIVISIONS
SITE PLANS
CAMDEN, SC
PHOTO CONTROL SURVEYS
CONSTRUCTION SURVEYS
BOUNDARY SURVEYS
PHYSICAL SURVEYS
www.pplssurvey.com
P.O. BOX 1512, FORT MILL, SC 29716 (803) 547-7369 FAX (803) 547-0766
2183 DUCK COVE ROAD, CAMDEN, SC 29020 (803) 475 - 8809

BOUNDARY & PHYSICAL SURVEY FOR ANTHONY D. HALTOM SR

10925 PETTUS FARM ROAD
LANCASTER COUNTY, INDIAN LAND TOWNSHIP, SOUTH CAROLINA

SHEET NO.
S1

File Name: p:\p0\d14\p0d14.dwg